Sir Henry Calley Memorial Garden

Standard Grave Plot ---------- 9Ft x 4Ft
Standard Cremation Plot ------- 3Ft x 3Ft

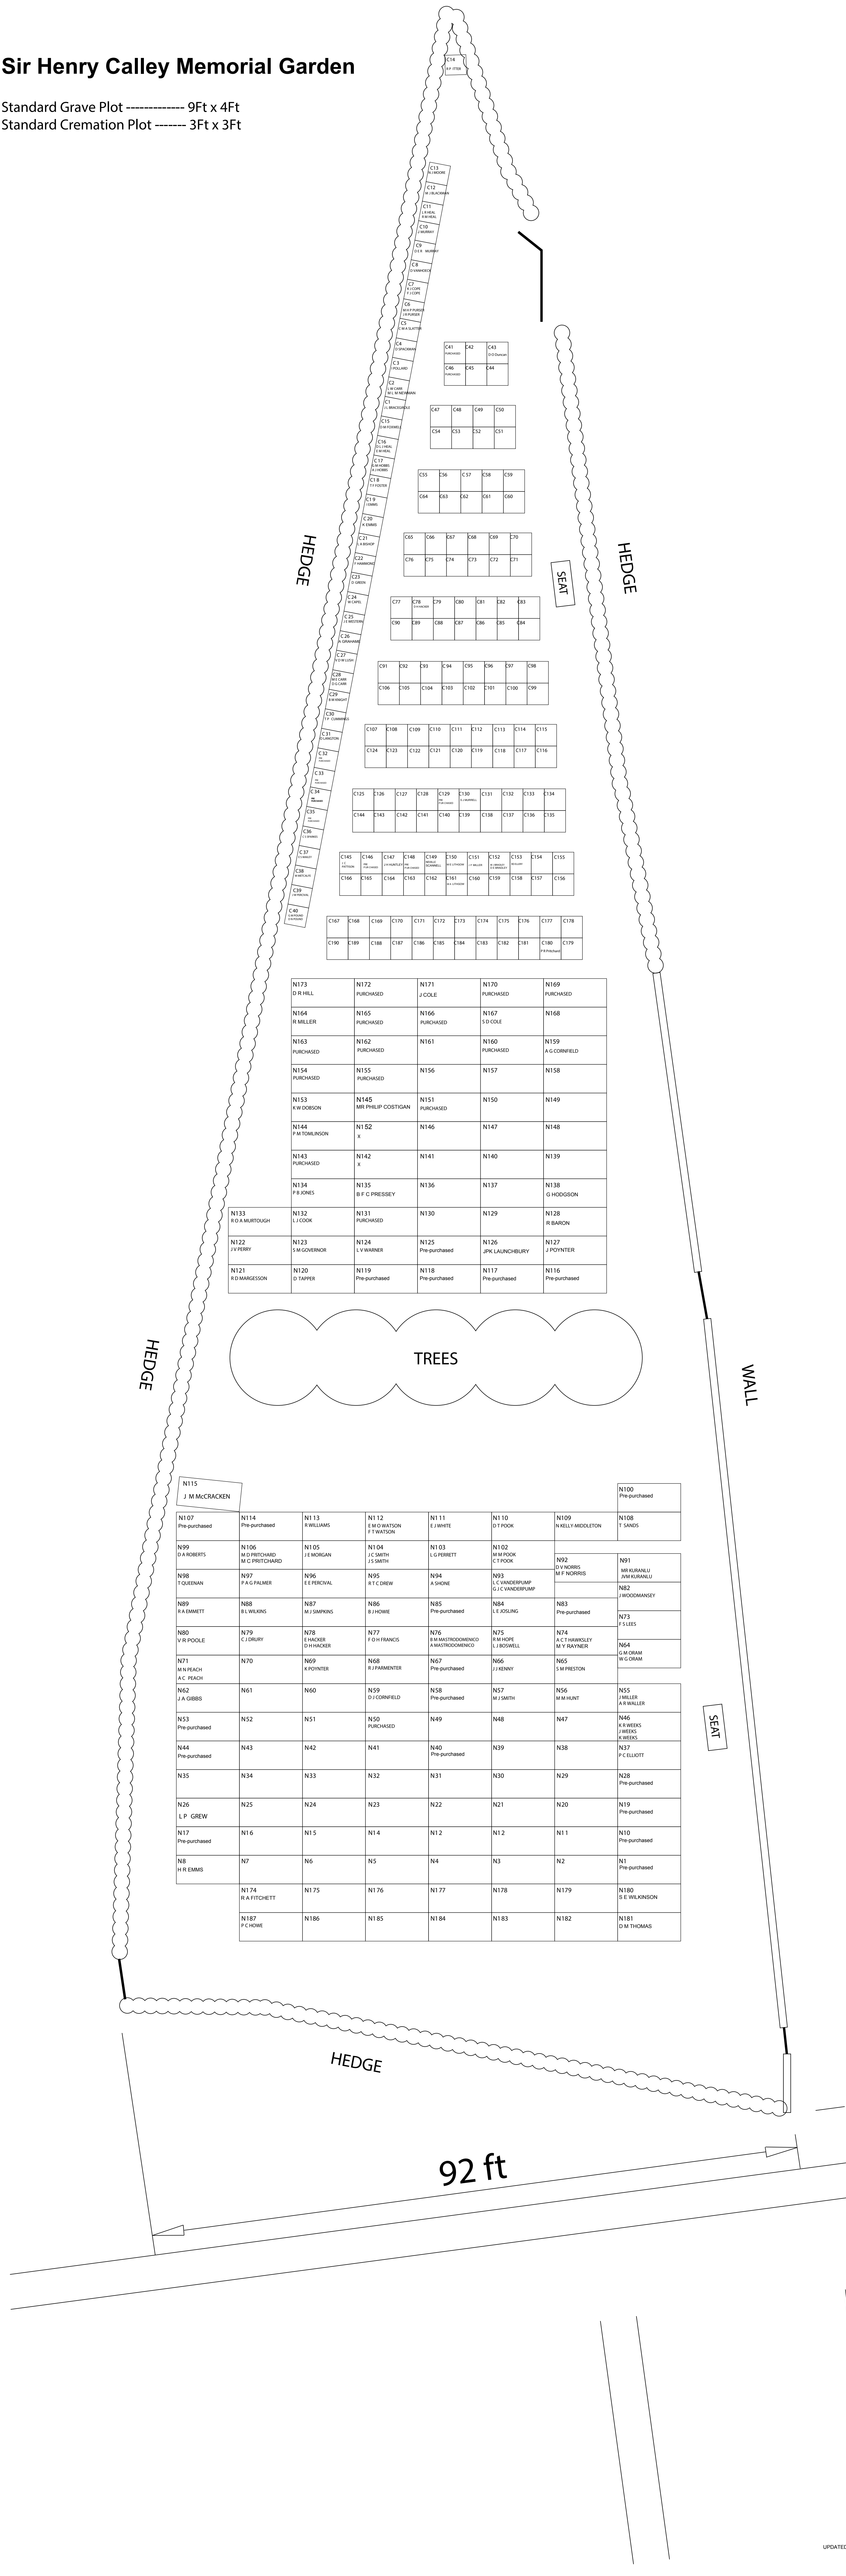

UPDATED MAR 2024